

F

E

D

C

B

A

F

E

D




C

B

A

LONGITUDINAL PROFILE OF ACCESS TUNNEL (TO TRANSFORMER CAVERN)

Scale 1:1000

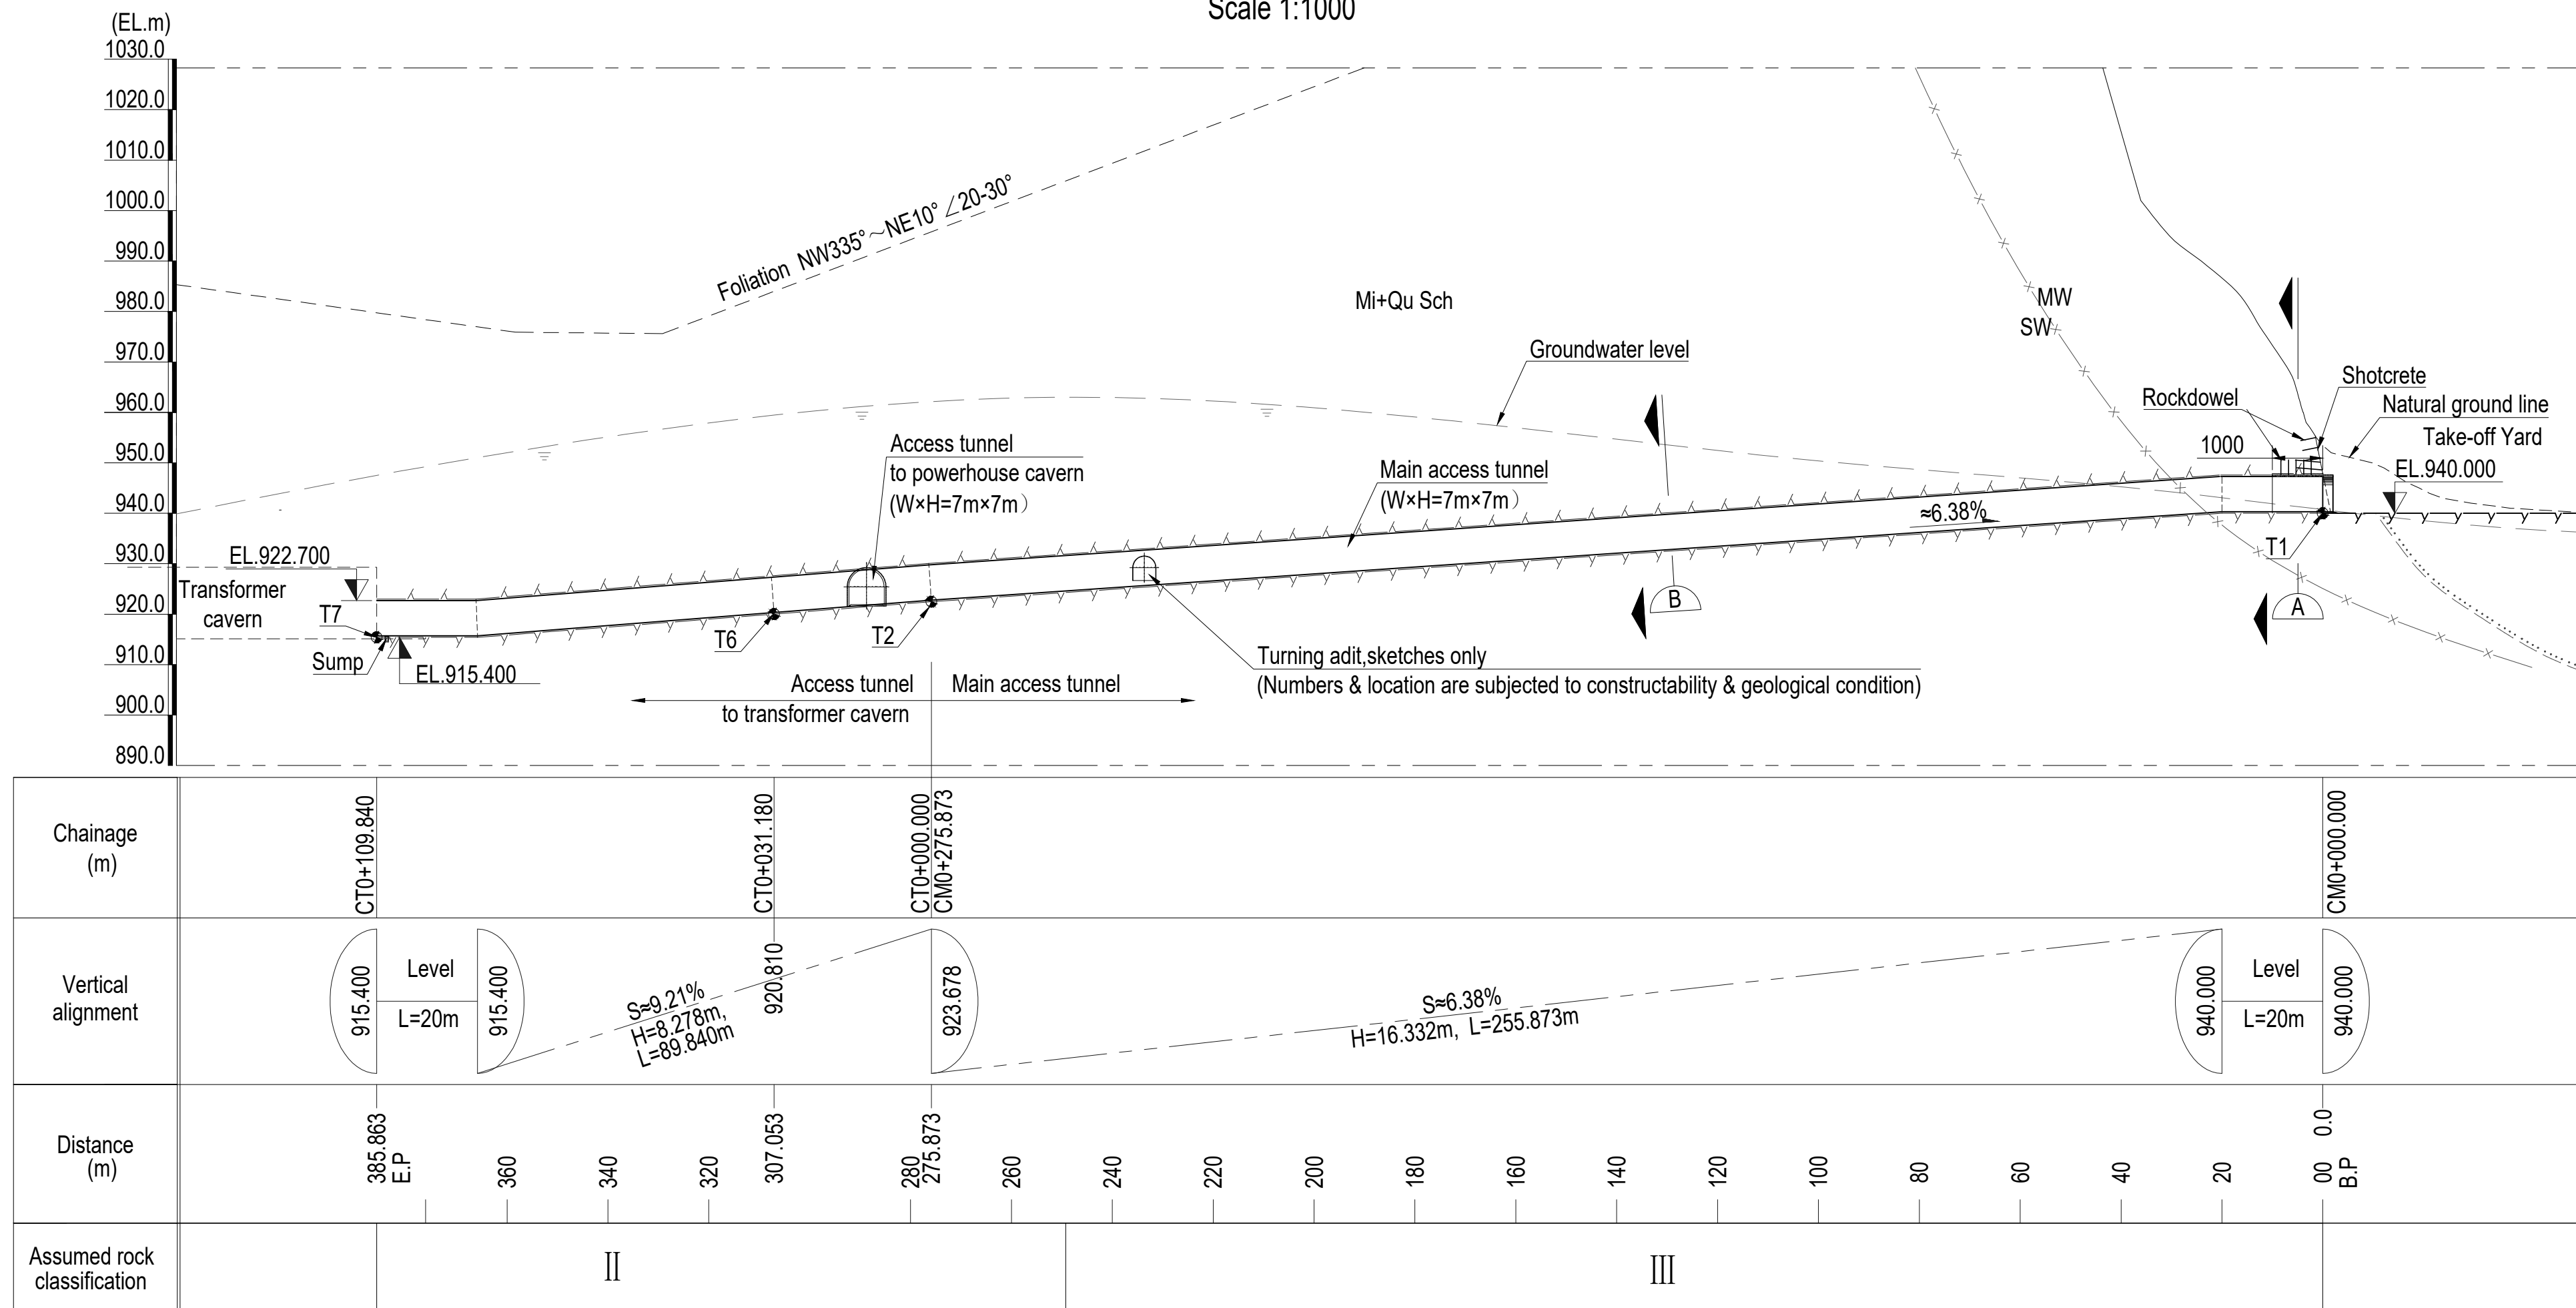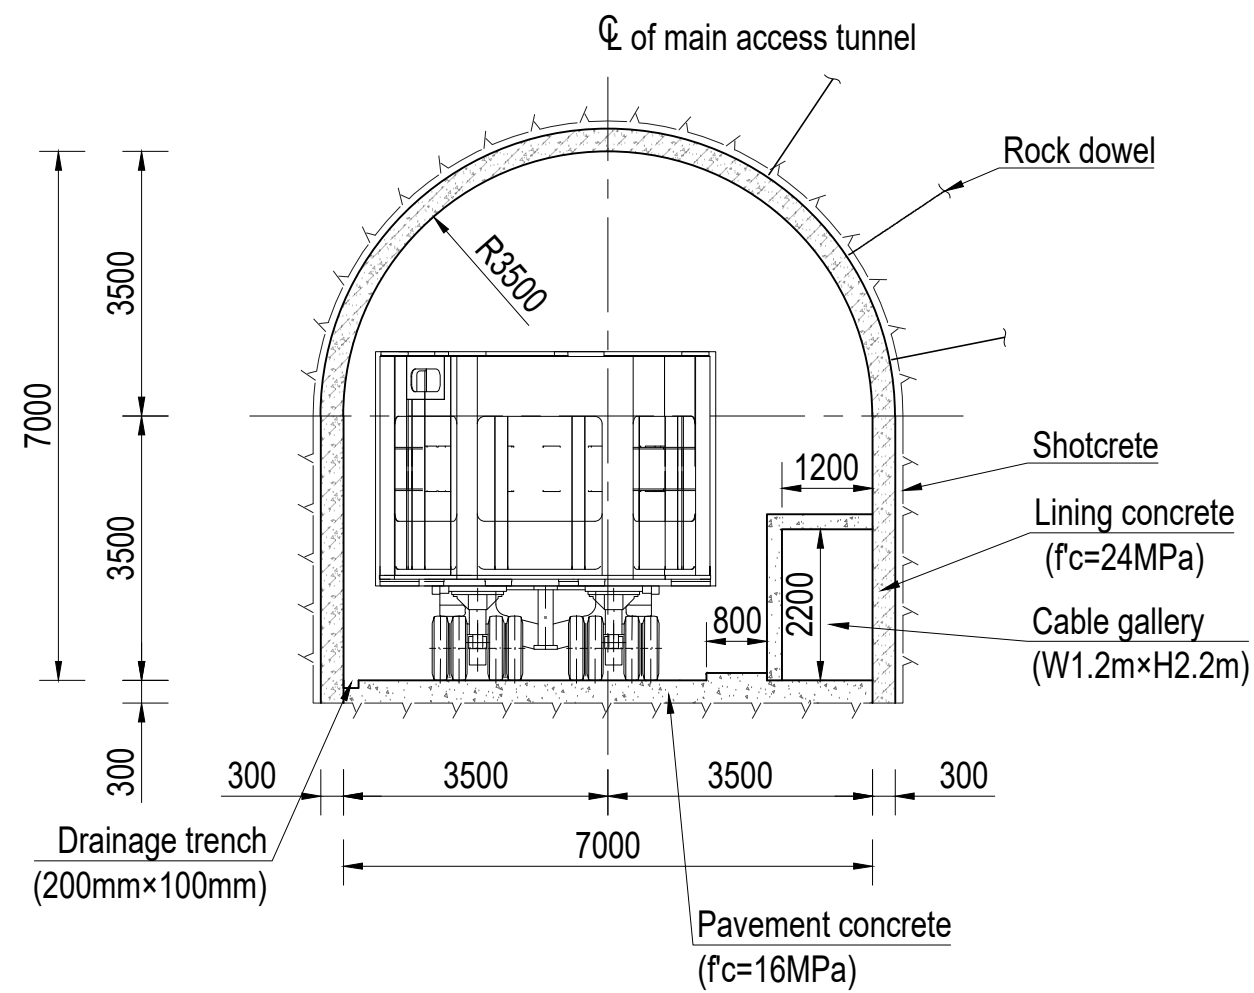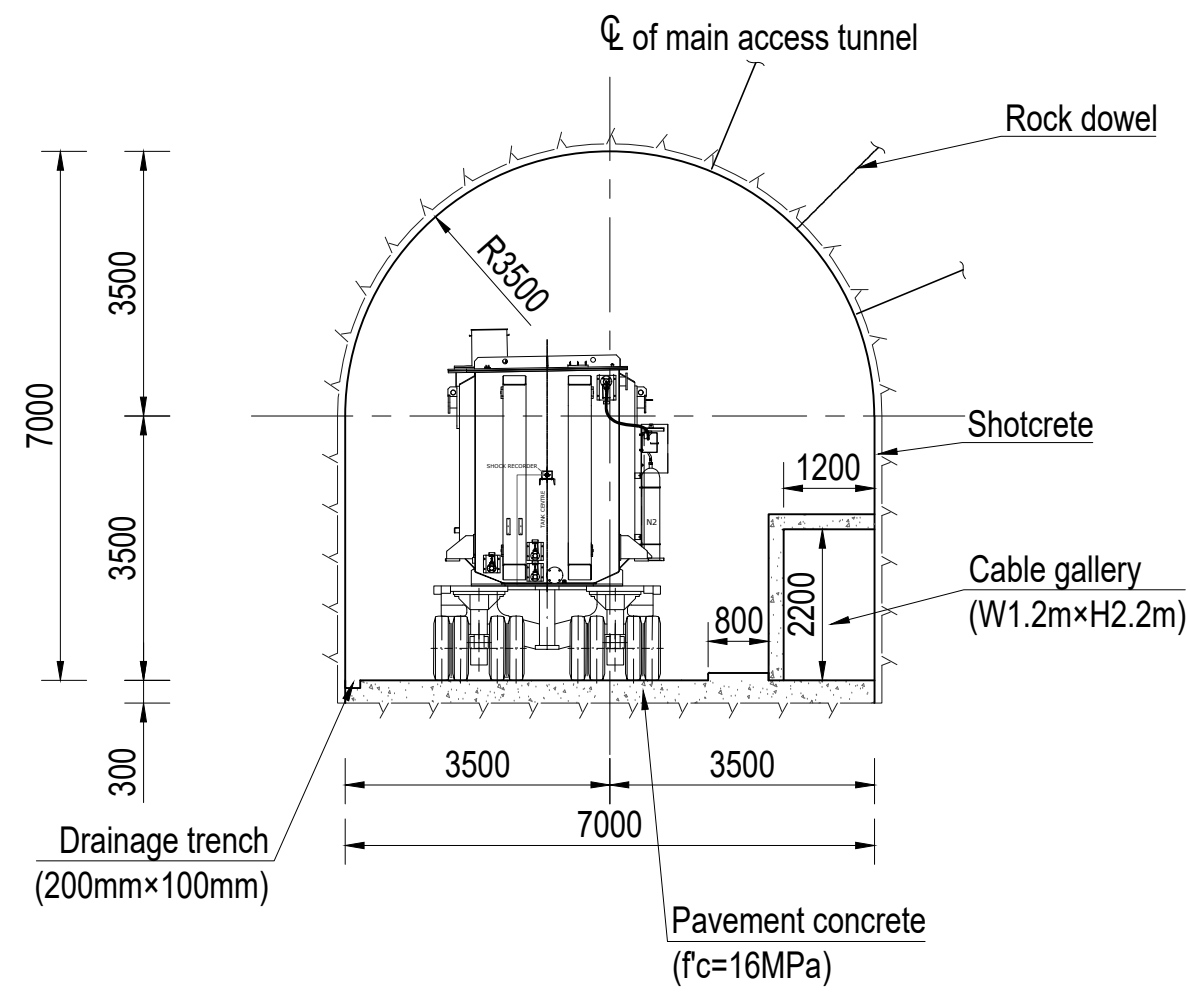SECTION A-A
(FOR PORTAL AND ROCK IV) 1:100SECTION B-B
(FOR ROCK I, II, III) 1:100

COORDINATES OF CONTROL POINT

Point No.	Coordinates			Remark
	E(m)	N(m)	Z(m)	
W10	619126.258	3107206.255		Centerline of vertical pressure shaft
W15	619078.651	3107046.174	906.000	Centepoint of unit 1#
T1	618776.979	3106769.119	940.000	Portal of access tunnel
T2	618927.283	3107000.451	923.678	Plane turning point of access tunnel to transformer cavern
T3	618955.564	3107043.980	920.367	Plane turning point of access tunnel to powerhouse cavern
T4	618982.063	3107057.605	918.378	Plane turning point of access tunnel to powerhouse cavern
T5	619050.048	3107054.561	915.400	Intersection of access tunnel and powerhouse cavern
T6	618953.781	3107014.076	920.810	Plane turning point of access tunnel to transformer cavern
T7	619032.362	3107010.558	915.400	Intersection of access tunnel and transformer cavern

OCCURRENCE OF JOINTS

Joint No.			
J1(foliation)	340°	20°	
J2	235°	70°	N3°E
J3	25°	60°	

MECHANICAL PARAMETER OF JOINTS

Joint type	JRC	JCS, (MPa)	C, (MPa)	Φ , (°)
Foliation	6	70	0.20	35.0
Lithoclasts cementted(J2、J3)	8	50	0.15	28.8

NOTE

1. All dimensions are in millimeters, and coordinates, chainages & elevations are in meters.

REFERENCE DRAWINGS

UT1-C-300-CVL-DG-40001	GENERAL LAYOUT DRAWING OF POWERHOUSE AREA
UT1-C-090-CVL-DC-64001	SURROUNDING ROCK STABILITY CALCULATION OF ACCESS TUNNEL FOR POWERHOUSE

SYMBOL AND LEGEND

FOR APPROVAL

THIS DRAWING AND THE INFORMATION CONTAINED HEREIN ARE PRELIMINARY FOR APPROVAL. IT CAN BE CHANGED IN THE EXECUTION STAGE. THIS DRAWING IS THE PROPERTY OF DOOSAN HEAVY INDUSTRIES & CONSTRUCTION CO., LTD. IT IS NOT TO BE COPIED OR USED IN ANY WAY DETRIMENTAL TO THE COMPANY.

REV. NO.	DATE	DESCRIPTION	DRAWN	CHKD.	APPD.
0B	09.MAY.2022	AS RN-0076	WANG X.H.	ZHANG F.	LIU W.G.
0A	28.JUL.2021	First issue	ZHANG J.Q.	WANG H.Q.	LIU W.G.

PROJECT TITLE

Upper Trishuli-1 HEP (216MW)

OWNER



OWNER'S ENGINEER



CONTRACTOR

DOOSAN Enerbility


DRAWING TITLE

LAYOUT OF ACCESS TUNNEL TO POWERHOUSE (2/3)


INDEX	DRAWING NUMBER	SHEET NO.	REV. NO.
A	UT1-C-090-CVL-DG-64001-02	2 OF 3	0B

A1 (594 x 841 MM) 1


DETAIL OF BRANCH
Scale 1:200

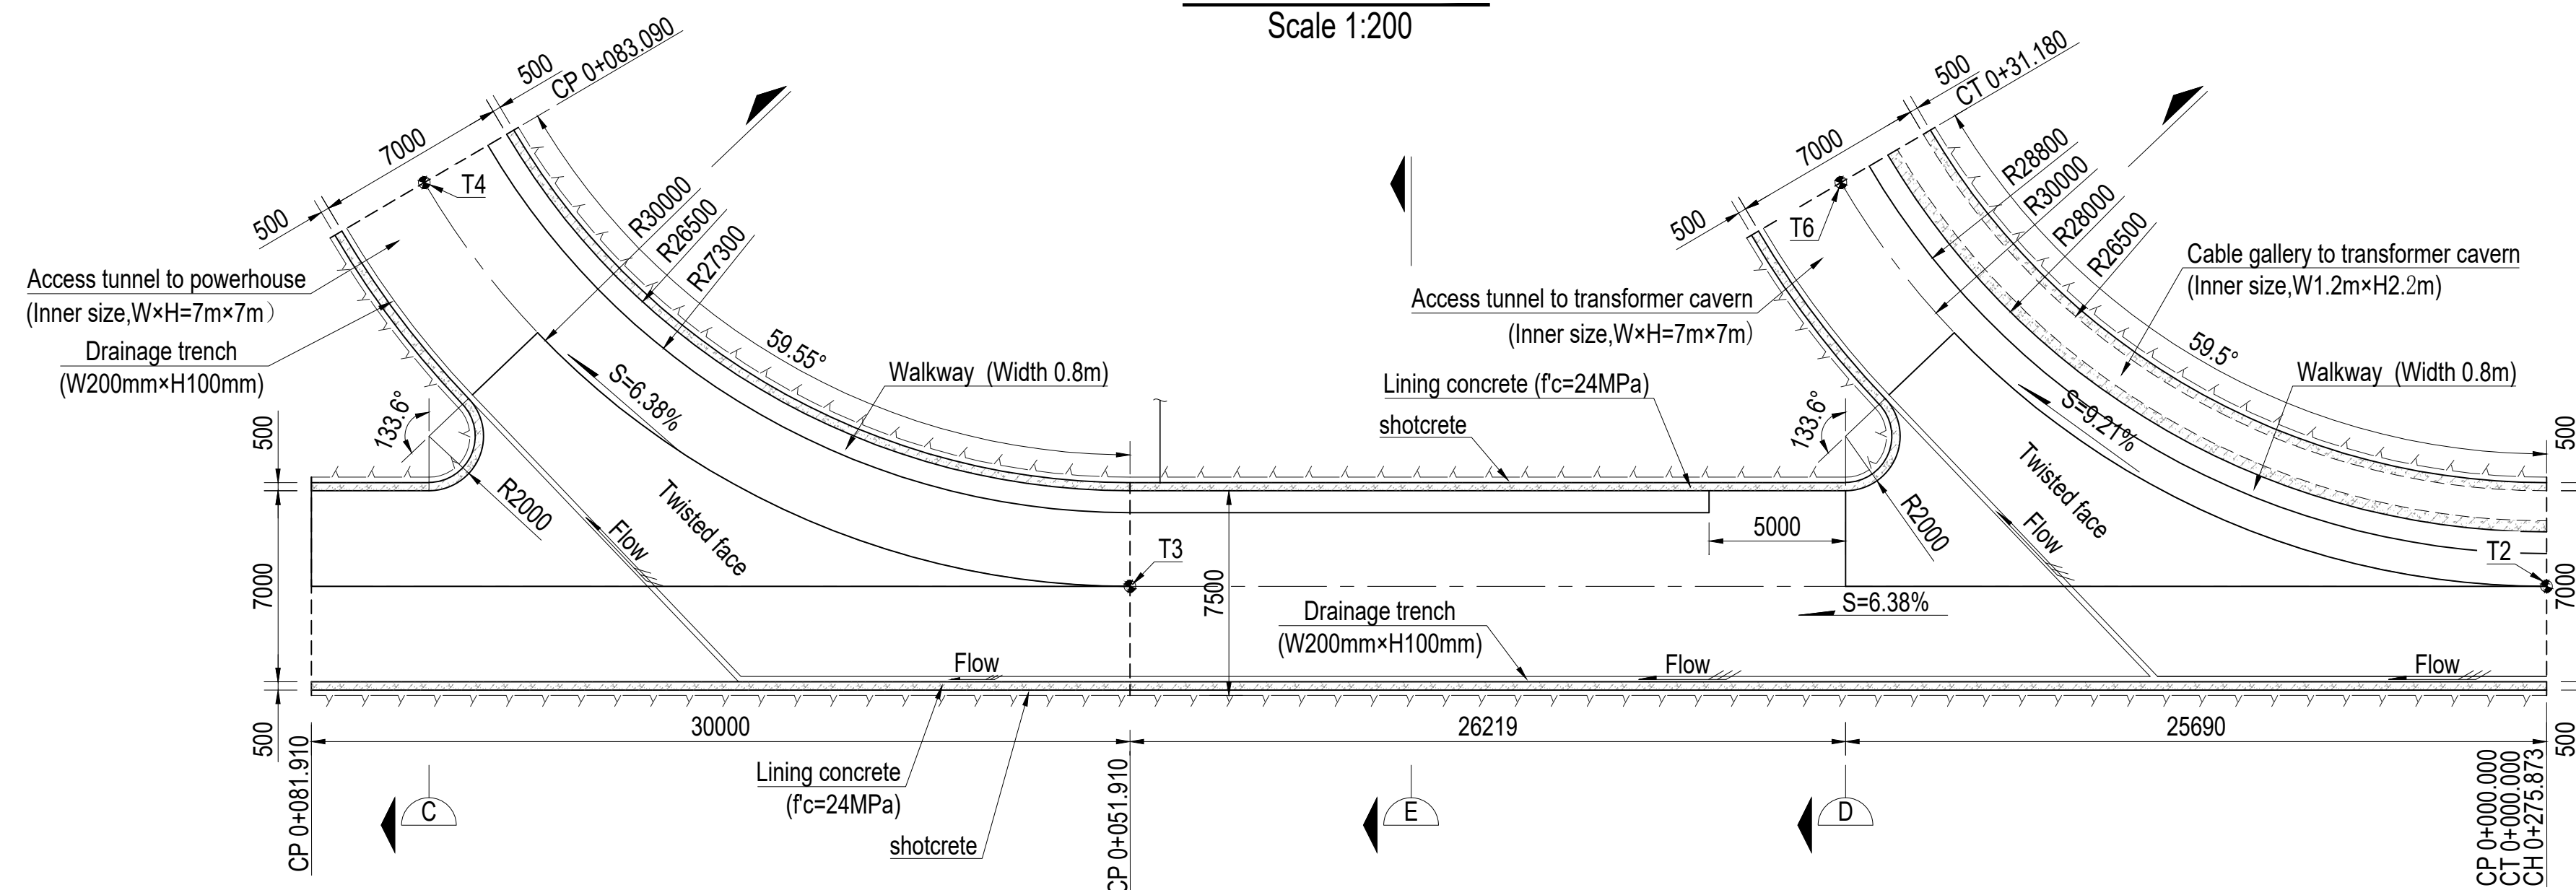


SECTION C-C
1:100

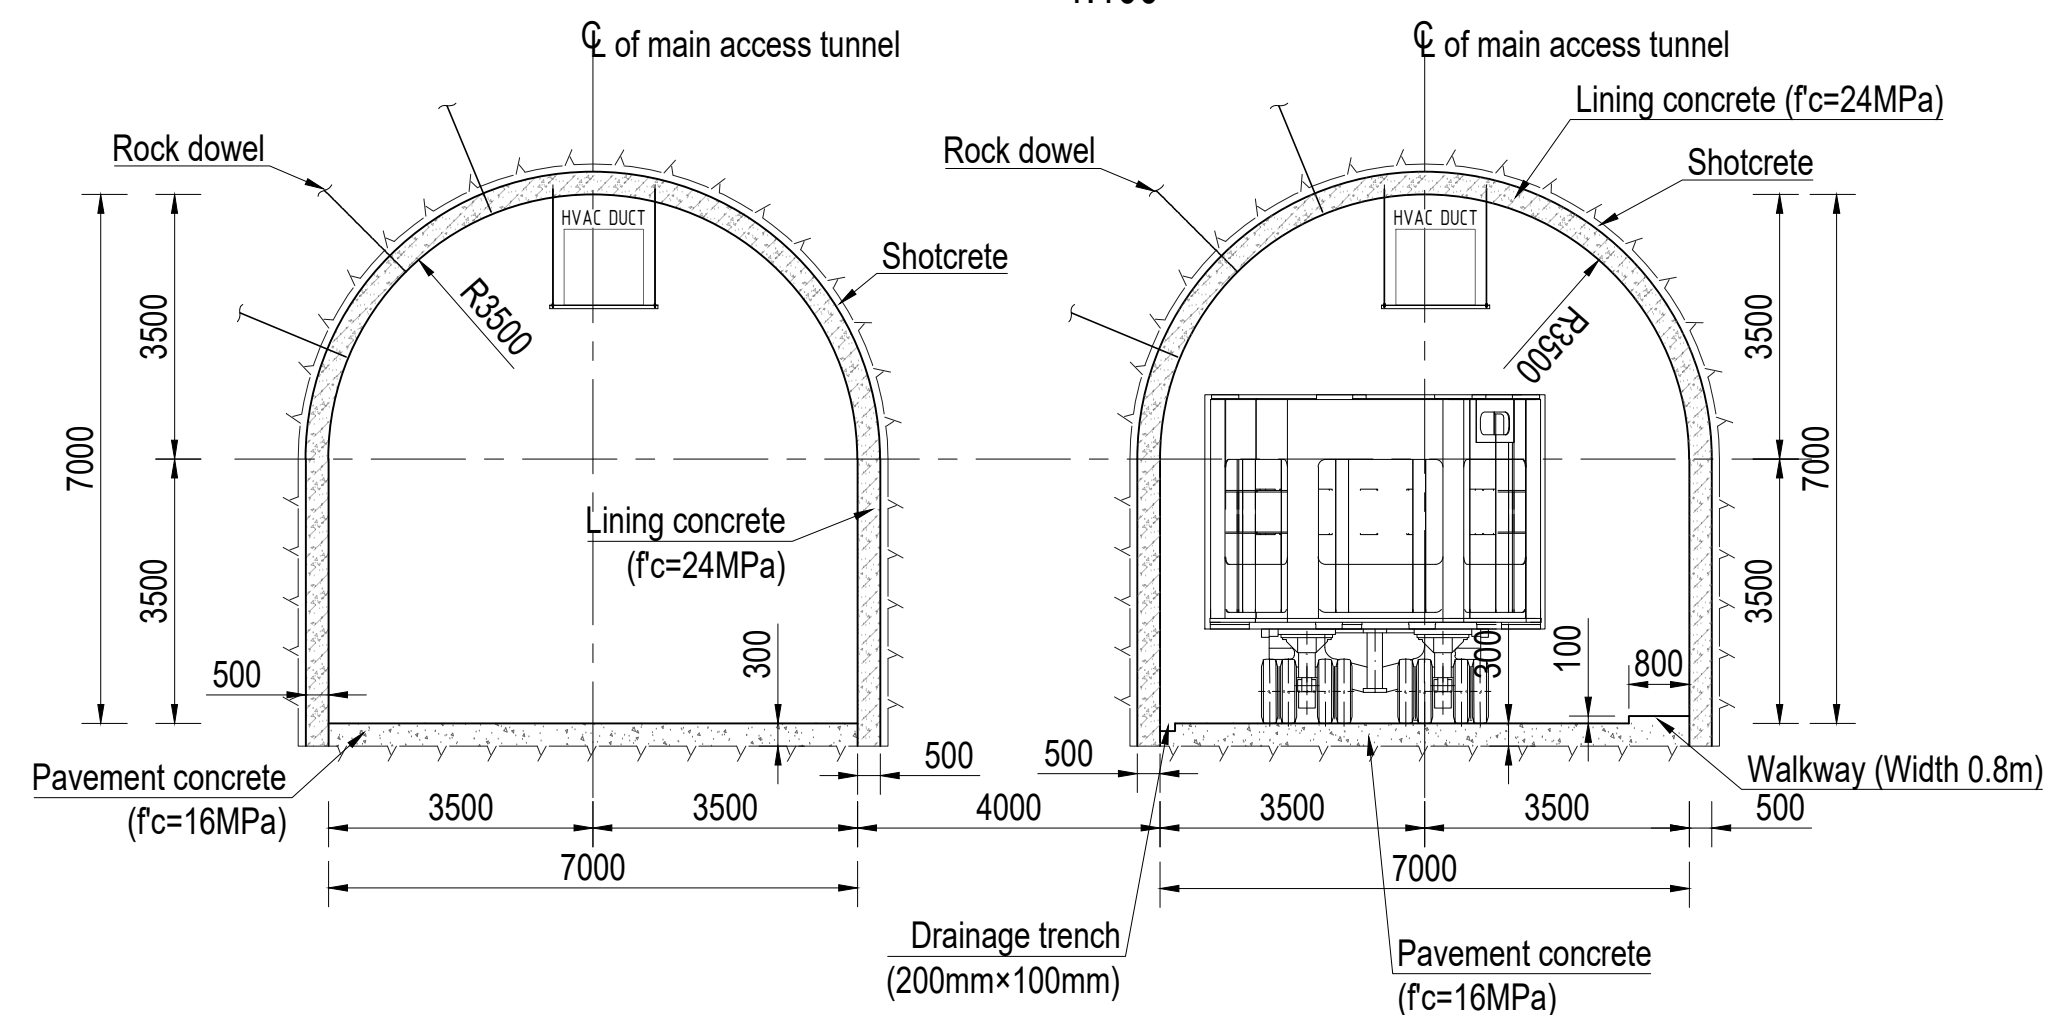

SECTION E-E
1:100

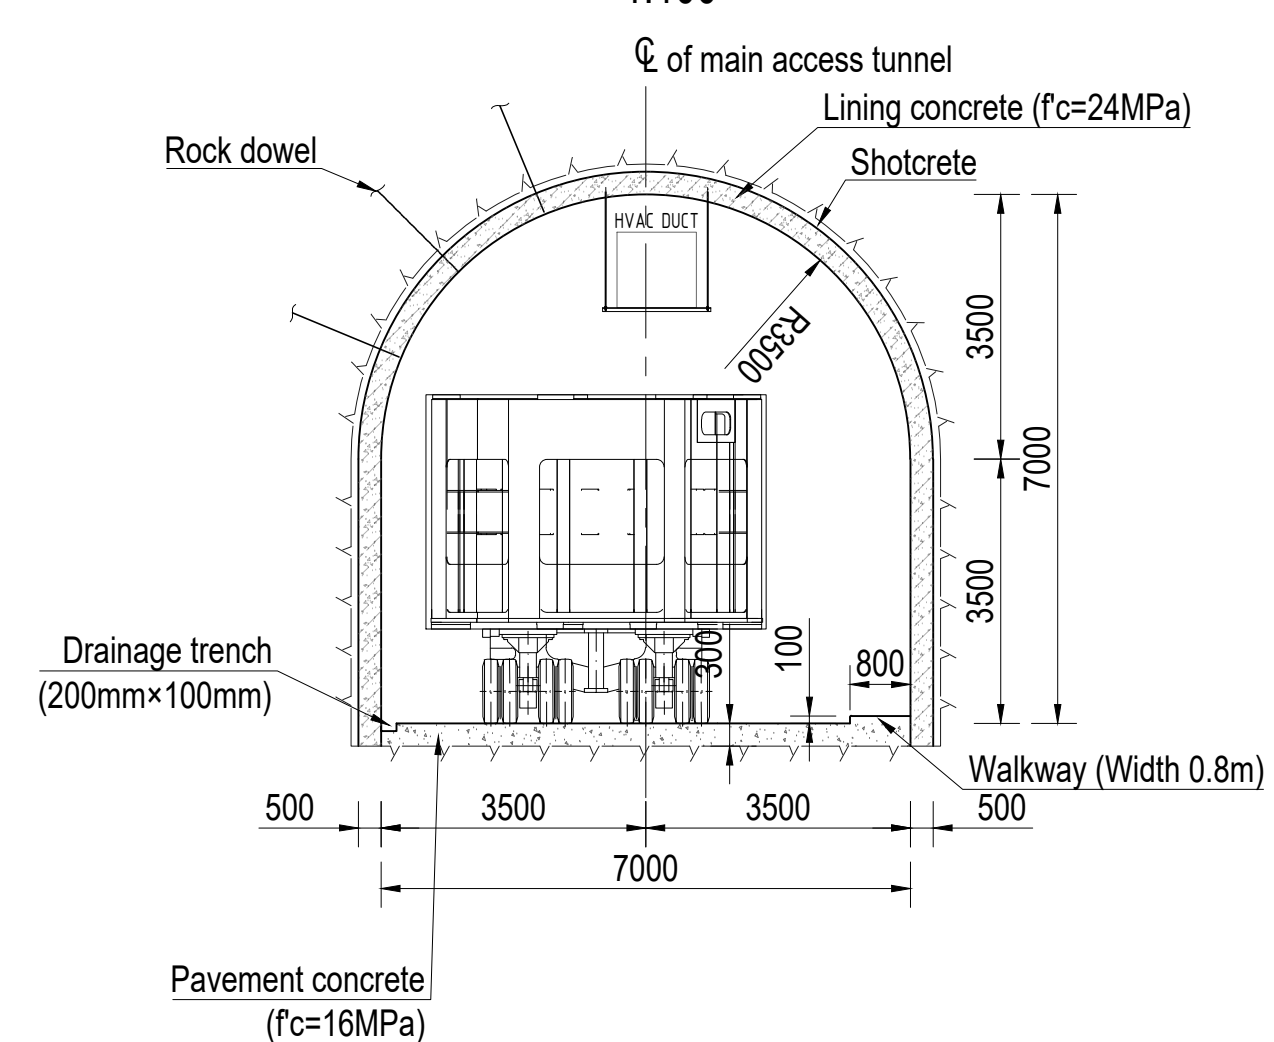

SECTION D-D
1:100

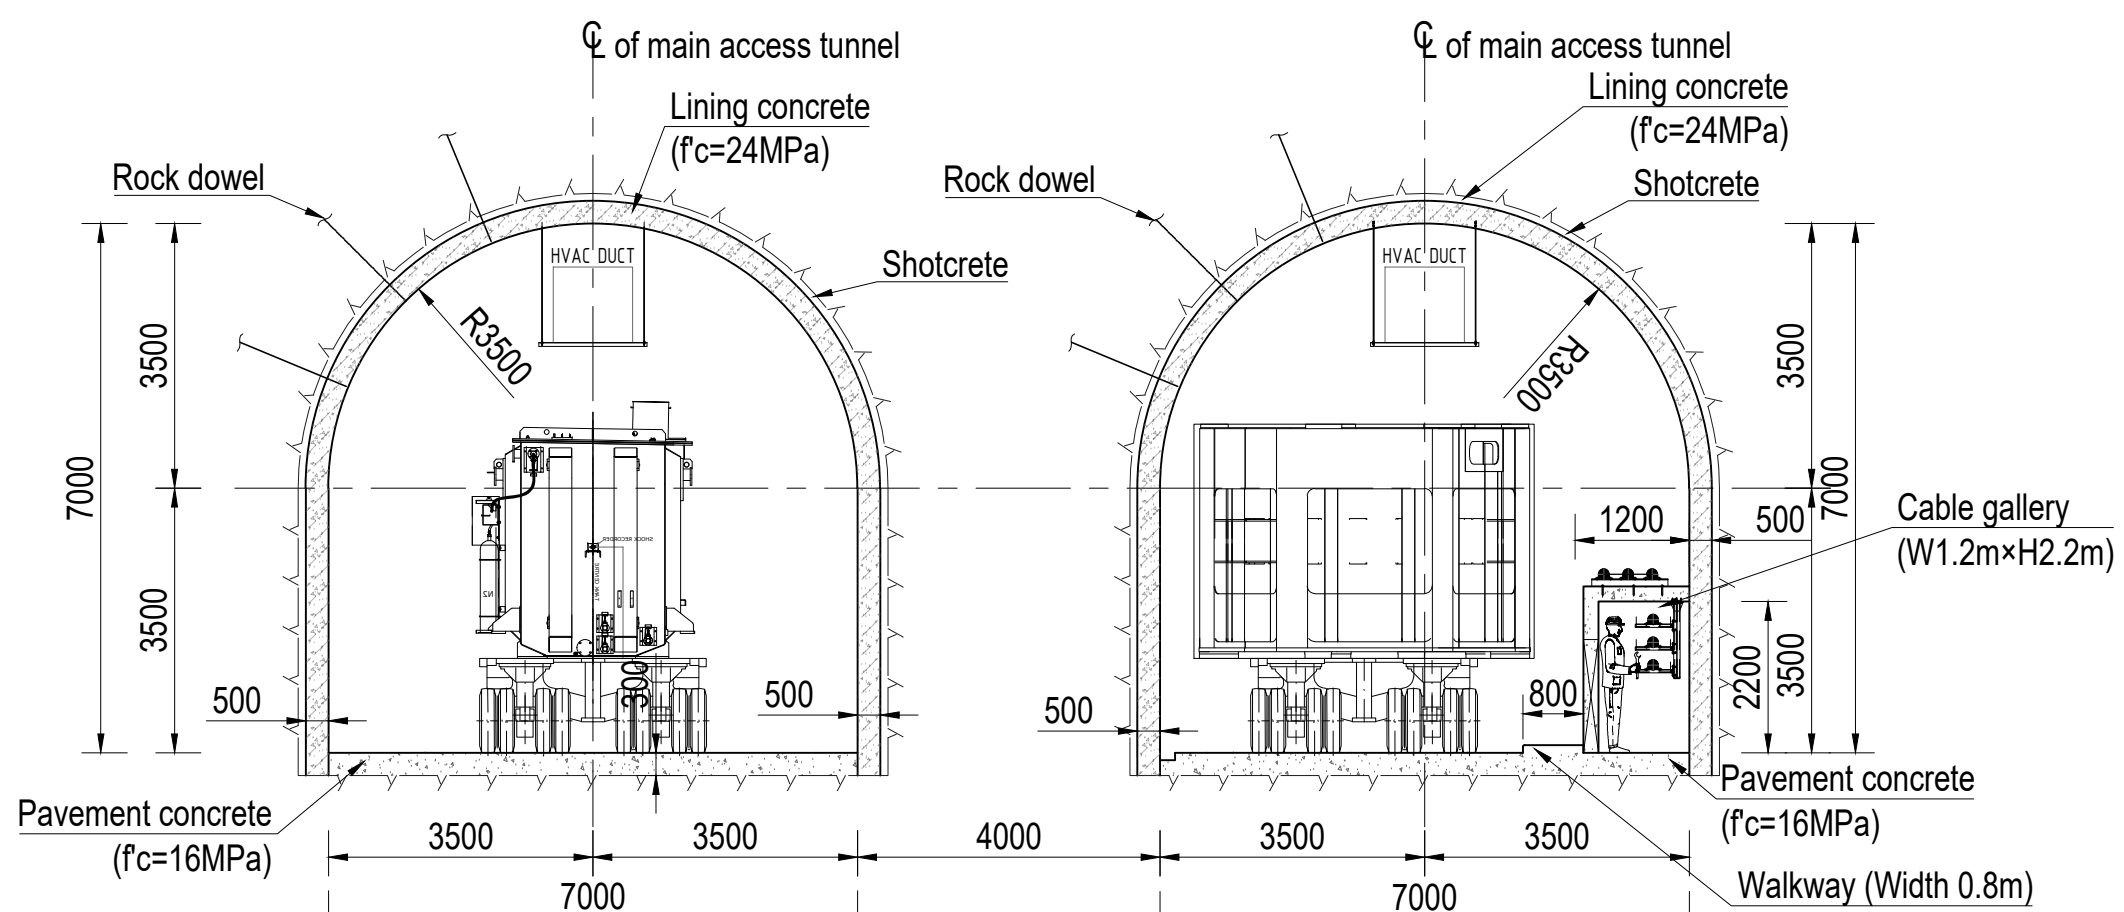


NOTE

1. All dimensions are in millimeters, and coordinates, chainages & elevations are in meters.

Legend:

- section of 1st stage concrete, f_c=24Mpa
section of 1st stage concrete, f_c=16Mpa

Scale:

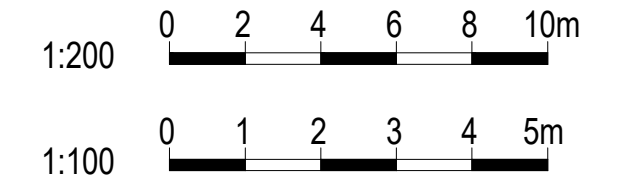

REFERENCE DRAWINGS

UT1-C-300-CVL-DG-40001	GENERAL LAYOUT DRAWING OF POWERHOUSE AREA
UT1-C-090-CVL-DC-64001	SURROUNDING ROCK STABILITY CALCULATION OF ACCESS TUNNEL FOR POWERHOUSE

SYMBOL AND LEGEND

FOR APPROVAL

THIS DRAWING AND THE INFORMATION CONTAINED HEREIN ARE PRELIMINARY FOR APPROVAL. IT CAN BE CHANGED IN THE EXECUTION STAGE. THIS DRAWING IS THE PROPERTY OF DOOSAN HEAVY INDUSTRIES & CONSTRUCTION CO., LTD. IT IS NOT TO BE COPIED OR USED IN ANY WAY DETRIMENTAL TO THE COMPANY.

REV. NO.	DATE	DESCRIPTION	DRAWN	CHKD.	APPD.
0B	09.MAY.2022	AS RN-0076	WANG X.H.	ZHANG F.	LIU Y.Z.
0A	28.JUL.2021	First issue	ZHANG J.Q.	WANG H.Q.	LIU Y.Z.

PROJECT TITLE

Upper Trishuli-1 HEP (216MW)

OWNER



OWNER'S ENGINEER



CONTRACTOR

DOOSAN Enerbility

DRAWING TITLE

LAYOUT OF ACCESS TUNNEL TO POWERHOUSE (3/3)

INDEX	DRAWING NUMBER	SHEET NO.	REV. NO.
A	UT1-C-090-CVL-DG-64001-03	3 OF 3	0B

A1 (594 x 841 MM) 1